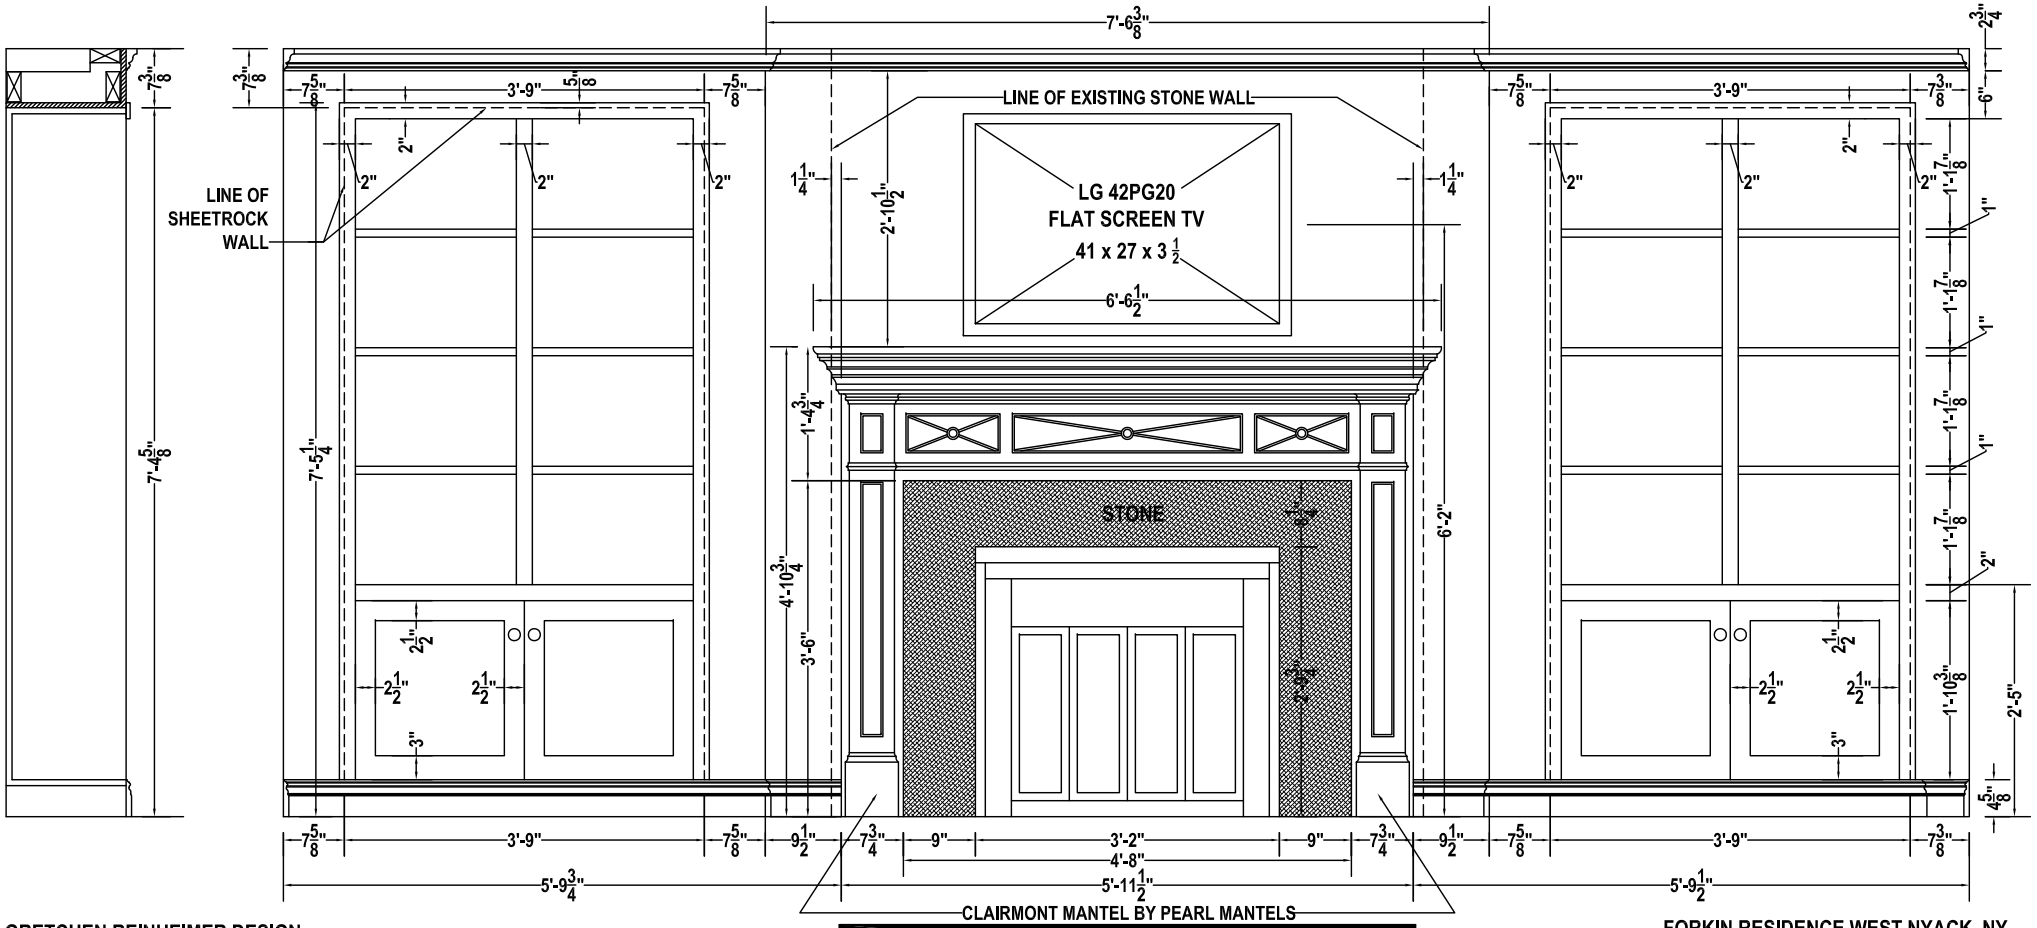

GRETCHEN REINHEIMER DESIGN
PHONE 201.723.1735
DATE 02.02.2009
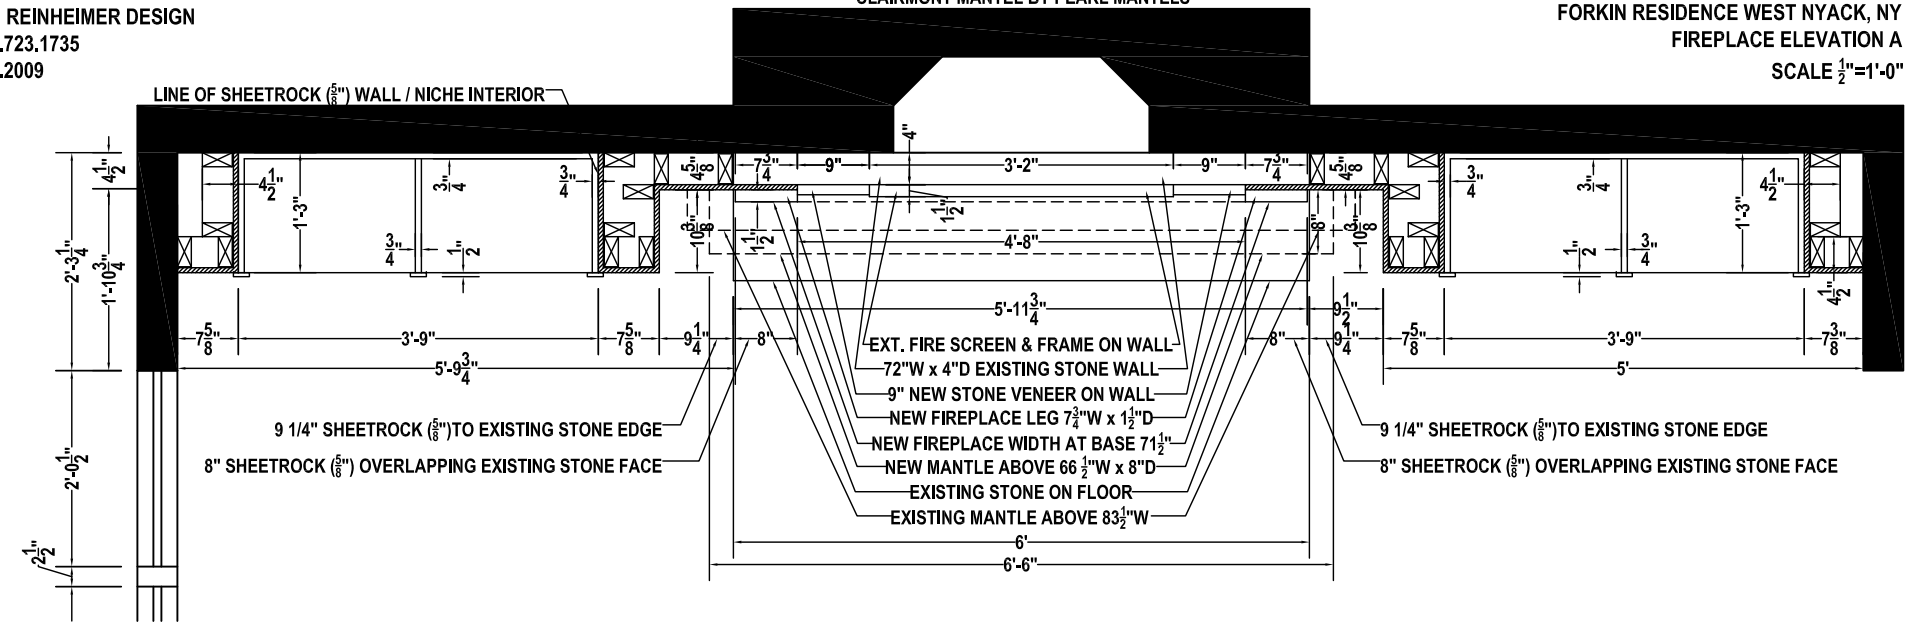
FORKIN RESIDENCE WEST NYACK, NY
FIREPLACE ELEVATION A
SCALE 1/2"=1'-0"